


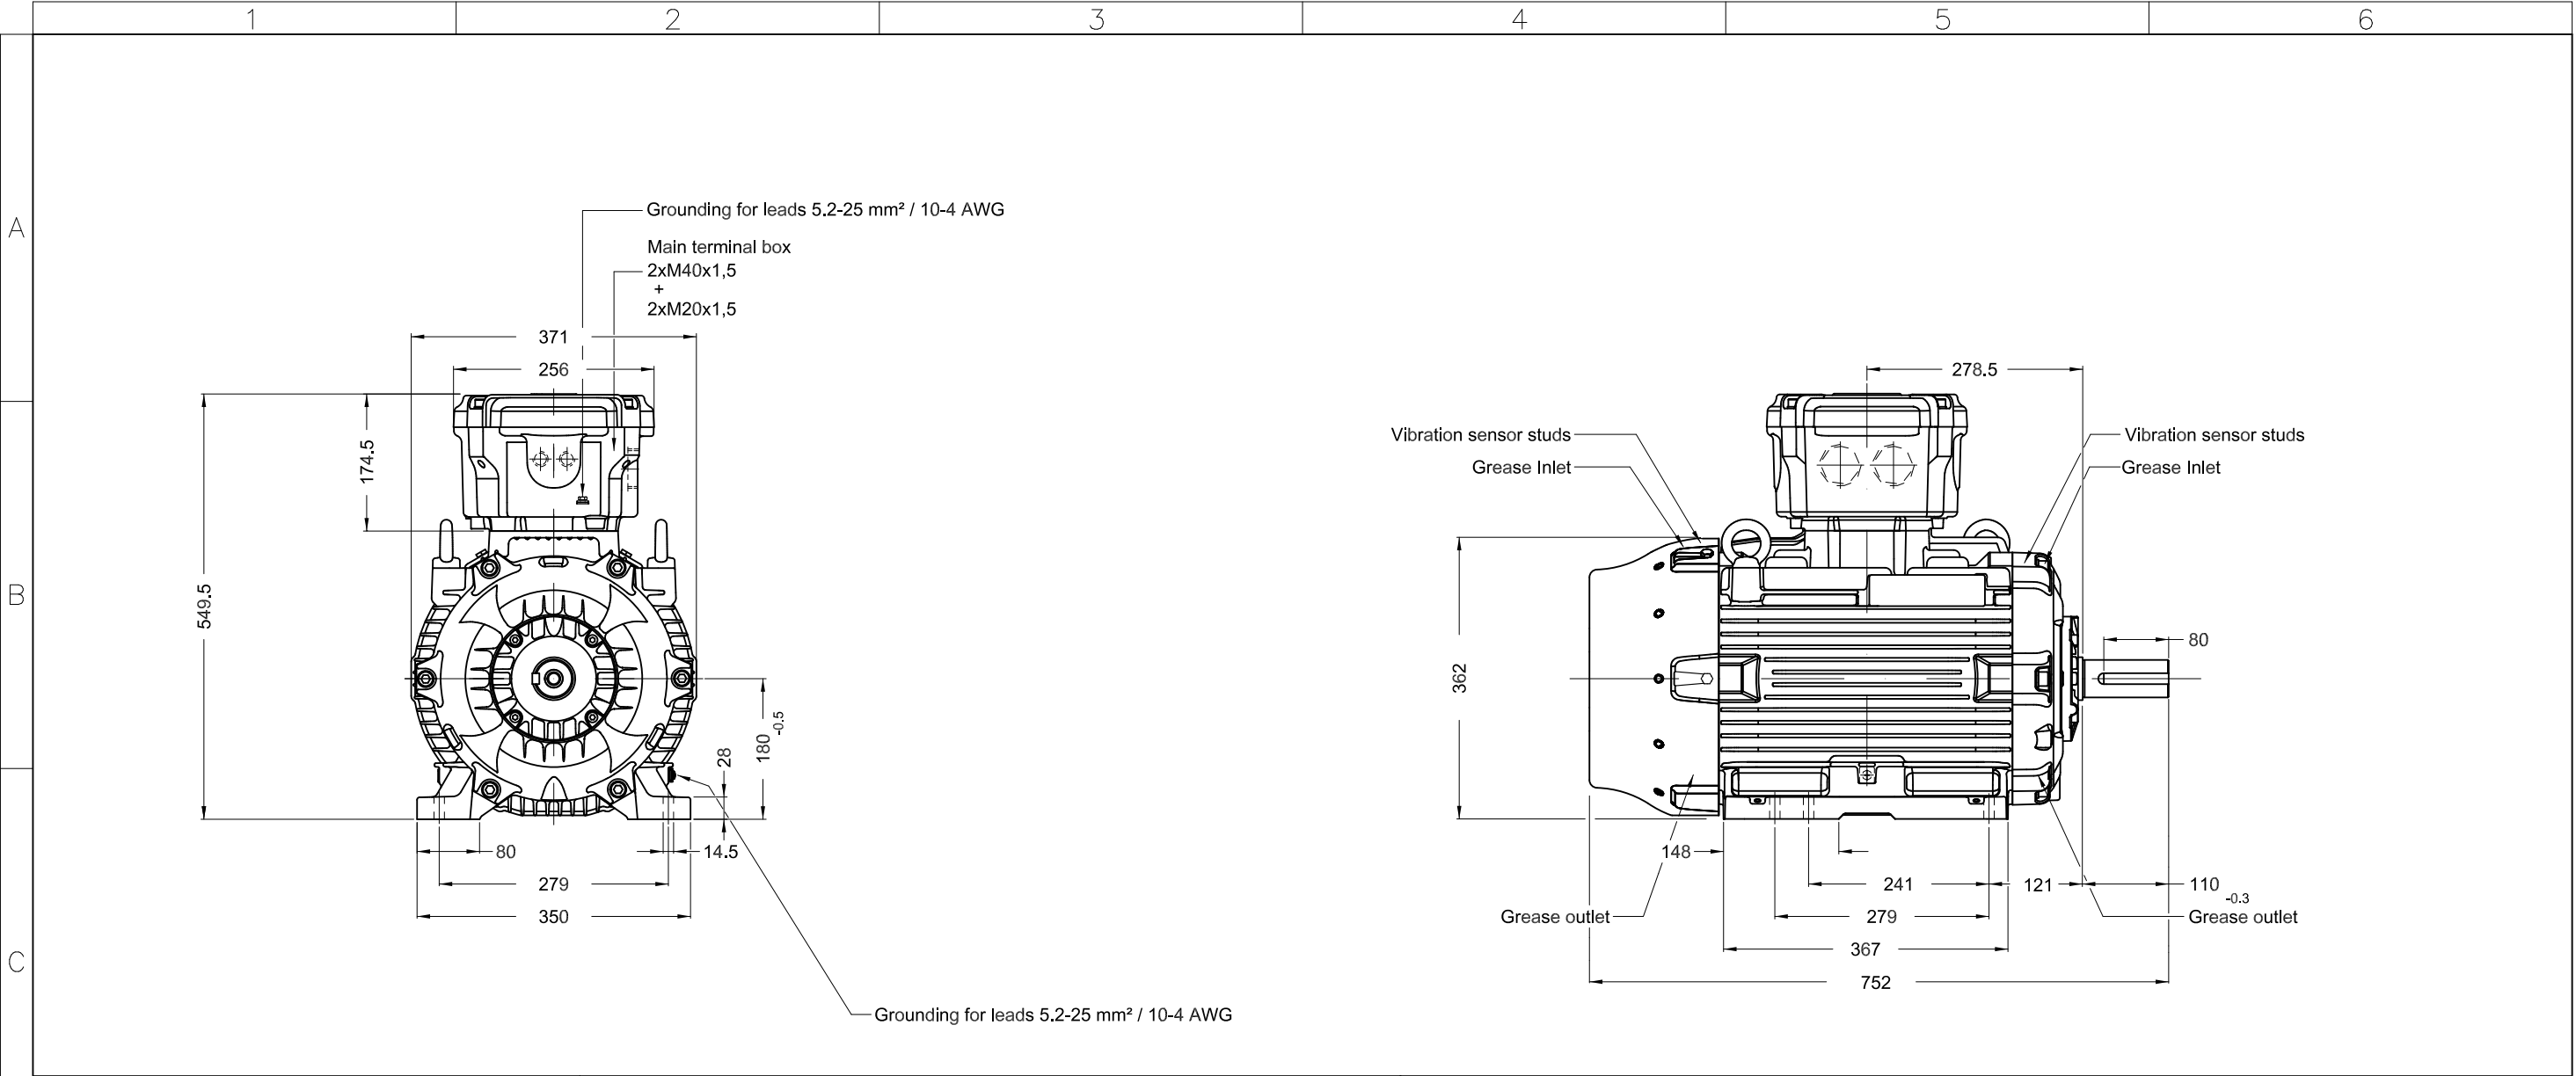

D											
E											
SPM studs											
Color RAL 5009											
Painting plan 205P											
Mounting B3T											
</											